Permit #F00140197

FilmL.A., Inc.
6255 W Sunset Blvd, 12th Floor
Hollywood, CA 90028
t: (213)977-8600 - f: (213)977-8601
www.filmla.com

Summary Information

Permit No: F00140197 **Type of Permit:** FILMING **Release Date:** 07/23/2018

Production Company BOSS FILM PRODUCTIONS MAGNUM OPUS

Insured Company Name BOSS FILM PRODUCTIONS MAGNUM OPUS

Contact Phone No. 1 323- 997-4710
Contact Phone No. 2
Fax 323-997-4714
Address 7039 W. SUNSET BLVD
LOS ANGELES, California 90028

Production Title MAGNUM OPUS

Type of Production Feature

Producer GEORGIA KACANDES

Director QUENTIN TARANTINO

1st AD WILLIAM CLARK

Production Manager NATHAN KELLY

FilmL.A. Coordinator Tara Kramer

Location Manager RICK SCHULER / STEVE MAPEL
Primary Phone Mobile - 213-718-0087
Secondary Phone Mobile - 818-261-4733

Location Assistant DANIEL ALVAREZ
Primary Phone Mobile - 5625729231
Secondary Phone

Fees

Posting 1800	$414.00
Notification Charge	$170.00
FILMLA NON-REFUNDABLE FILM APPLICATION FEE	$685.00
LA CITY LANE AND STREET CLOSURE FEE	$312.00
LA CITY FIRE DEPARTMENT SPOT CHECK SURCHARGE	$85.00

Total Permit Fee $1,666.00

Number of Locations 1

NOT A PERMIT

FilmL.A., Inc.
6255 W Sunset Blvd, 12th Floor
Hollywood, CA 90028
t: (213)977-8600 - f: (213)977-8601
www.filmla.com

Summary Information — Location

Permit Number	F00140197	**Location Manager**	RICK SCHULER / STEVE MAPEL
Production Company	BOSS FILM PRODUCTIONS MAGNUM O...	Primary Phone	Mobile - 213-718-0087
Insured Company	BOSS FILM PRODUCTIONS MAGNUM O...	Secondary Phone	Mobile - 818-261-4733
Production Title	MAGNUM OPUS		

Location Address 5300 Melrose Ave, Los Angeles, CA, 90038

Location Name RALEIGH STUDIOS HOLLYWOOD

Location Type Certified Studio

Film Dates 7/24/2018 - 8/24/2018 00:00 - 00:00 32 days

Open or Closed to the Public Closed

Generic Conditions
Community Survey Obtained
Must comply with attached conditions
Must Maintain 5' Clearance on Sidewalks/Walkways
Must maintain local/emergency access
No cast or crew parking on area streets
No interference with merchant activity.
Number of uniformed officers listed on the permit is a minimum requirement.
Permittee remains responsible for deploying a sufficient number of uniformed officers to provide traffic and crowd control to ensure the safety of the film crew and the public.
Traffic control must be done in accordance w/MUTCD
Traffic Officers Required
Uniformed officers shall have a copy of the film permit in their possession and are required to confirm that all traffic control signage devices are in place.

Please see attached documents
Raleigh St (WB closure) & Van Ness Ave (WS curb) - Magnum Opus (7-24-18).pdf
Raleigh Studios July 2009.pdf

Equipment on Location

Type	Quantity
5 or 10 ton trucks	5
Cube Trucks	5
Honey Wagons	1
Modular Units	5
Motor Homes	5
Semi Trucks	5
Trailers	5
Vans	5

Personnel on Location

Type	Quantity
Crew	15
Off-Duty/Retired LAPD Officer(s)	2

Filming Activities POSTING & CLOSURE ONLY;

NOT A PERMIT

FilmL.A., Inc.
6255 W Sunset Blvd, 12th Floor
Hollywood, CA 90028
t: (213)977-8600 - f: (213)977-8601
www.filmla.com

Summary Information

Location

Permit Number	F00140197	**Location Manager**	RICK SCHULER / STEVE MAPEL
Production Company	BOSS FILM PRODUCTIONS MAGNUM O...	Primary Phone	Mobile - 213-718-0087
Insured Company	BOSS FILM PRODUCTIONS MAGNUM O...	Secondary Phone	Mobile - 818-261-4733
Production Title	MAGNUM OPUS		

Jurisdiction **Political:** Los Angeles City - Council District 04 **Police:** Los Angeles Police Department **Fire:** Los Angeles City

Thomas Guide **Page:** 593 **Grid:** G6

Approvals

FILML.A. CLOSURES	Adrian Fayad
LOS ANGELES CITY DEPARTMENT OF PUBLIC WORKS	Vanessa Martin
LOS ANGELES CITY POLICE DEPARTMENT	Gabriel Aleman

Parking

Base Camp
Location Type : Filming Location

Crew Parking
Location Type : Filming Location

Posting "No Parking" signs B/S RALEIGH ST, FROM VAN NESS AVE - WILTON PLACE (ANYTIME)
E/S OF VAN NESS AVE, CLINTON ST - MAPLEWOOD AVE (ANYTIME)

Approximate Footage 1501 - 1800 **Log Number** 209403

Date(s) 7/24/2018 to 7/29/2018 **Time(s)** 00:00 to 00:00

Lane / Full Closure (NORTH SIDE) WEST BOUND DIRECTIONAL CLOSURE OF RALEIGH STREET FROM VAN NESS AVE TO WILTON PLACE (CONTINUOUS)

Approximate Footage 0 - 300

Date(s) 7/24/2018 to 7/29/2018 **Time(s)** 07:00 to 22:00

Lane / Full Closure W/S OF VAN NESS AVE, FROM MELROSE AVE NORTH 300 FEET (CONTINUOUS)

Approximate Footage 0 - 300

Date(s) 7/24/2018 to 7/29/2018 **Time(s)** 07:00 to 22:00

NOT A PERMIT

SPECIAL FILMING CONDITIONS
5300 MELROSE AVE (RALEIGH STUDIOS)

The Special Filming Conditions described below will be included in the terms and conditions of permits issued for filming in this area and are in addition to the standard terms and conditions applicable to filming permits generally. While these Special Filming Conditions will be included as terms if a permit for filming in this area is issued, they are not intended to, and do not, establish the criteria or standards for determining whether or not a particular permit (or permits) will be issued for this area. The decision whether or not a particular permit (or permits) will be issued is vested in the discretion of the appropriate City or County department or their designees (including FilmL.A., Inc.), to be exercised consistent with public health, safety and general welfare, and applicable land-use ordinances.

Raleigh Studios is a frequently used certified studio that is bordered by Melrose Avenue, Clinton Street, Van Ness Street and Bronson Avenue. The area surrounding the studio is a residential neighborhood made up of single family homes and apartment buildings with very limited parking for their tenants. The following conditions have been established to mitigate the concerns of local residents.

- **Affected residents/merchants/businesses within 500 feet of any filming activity, including equipment parking, must be notified at least two (2) days in advance of the first day of filming or the first day of any substantial set preparation.** *Permit requests must be submitted to FilmL.A. at least three (3) days in advance.*
- **Cast and crew may not park on area streets.** Off-street parking must be provided.
- **Companies requesting posting while filming at Raleigh Studios will be limited to:**
    1. **E/S of Bronson Avenue, Melrose Avenue south 300 feet.**
    2. **W/S of Van Ness Avenue, Melrose Avenue to Clinton Street.**
- **No parking on Clinton Avenue.**

.

FilmL.A. Inc.
NOT A PERMIT

Permit #E0140197

R3-1 R3-2 R11-4 R11-2 SC3 M4-10(L) M4-10(R) W20-2 W20-3

W22(RT) W20-1 W20-5 W1-6 (L) C30(CA) R3-7 R5-1

Ⓢ TRAFFIC SIGNAL

TRAFFIC CONE

TYPE I W/ SIGN

HIGH LEVEL WARNING DEVICE

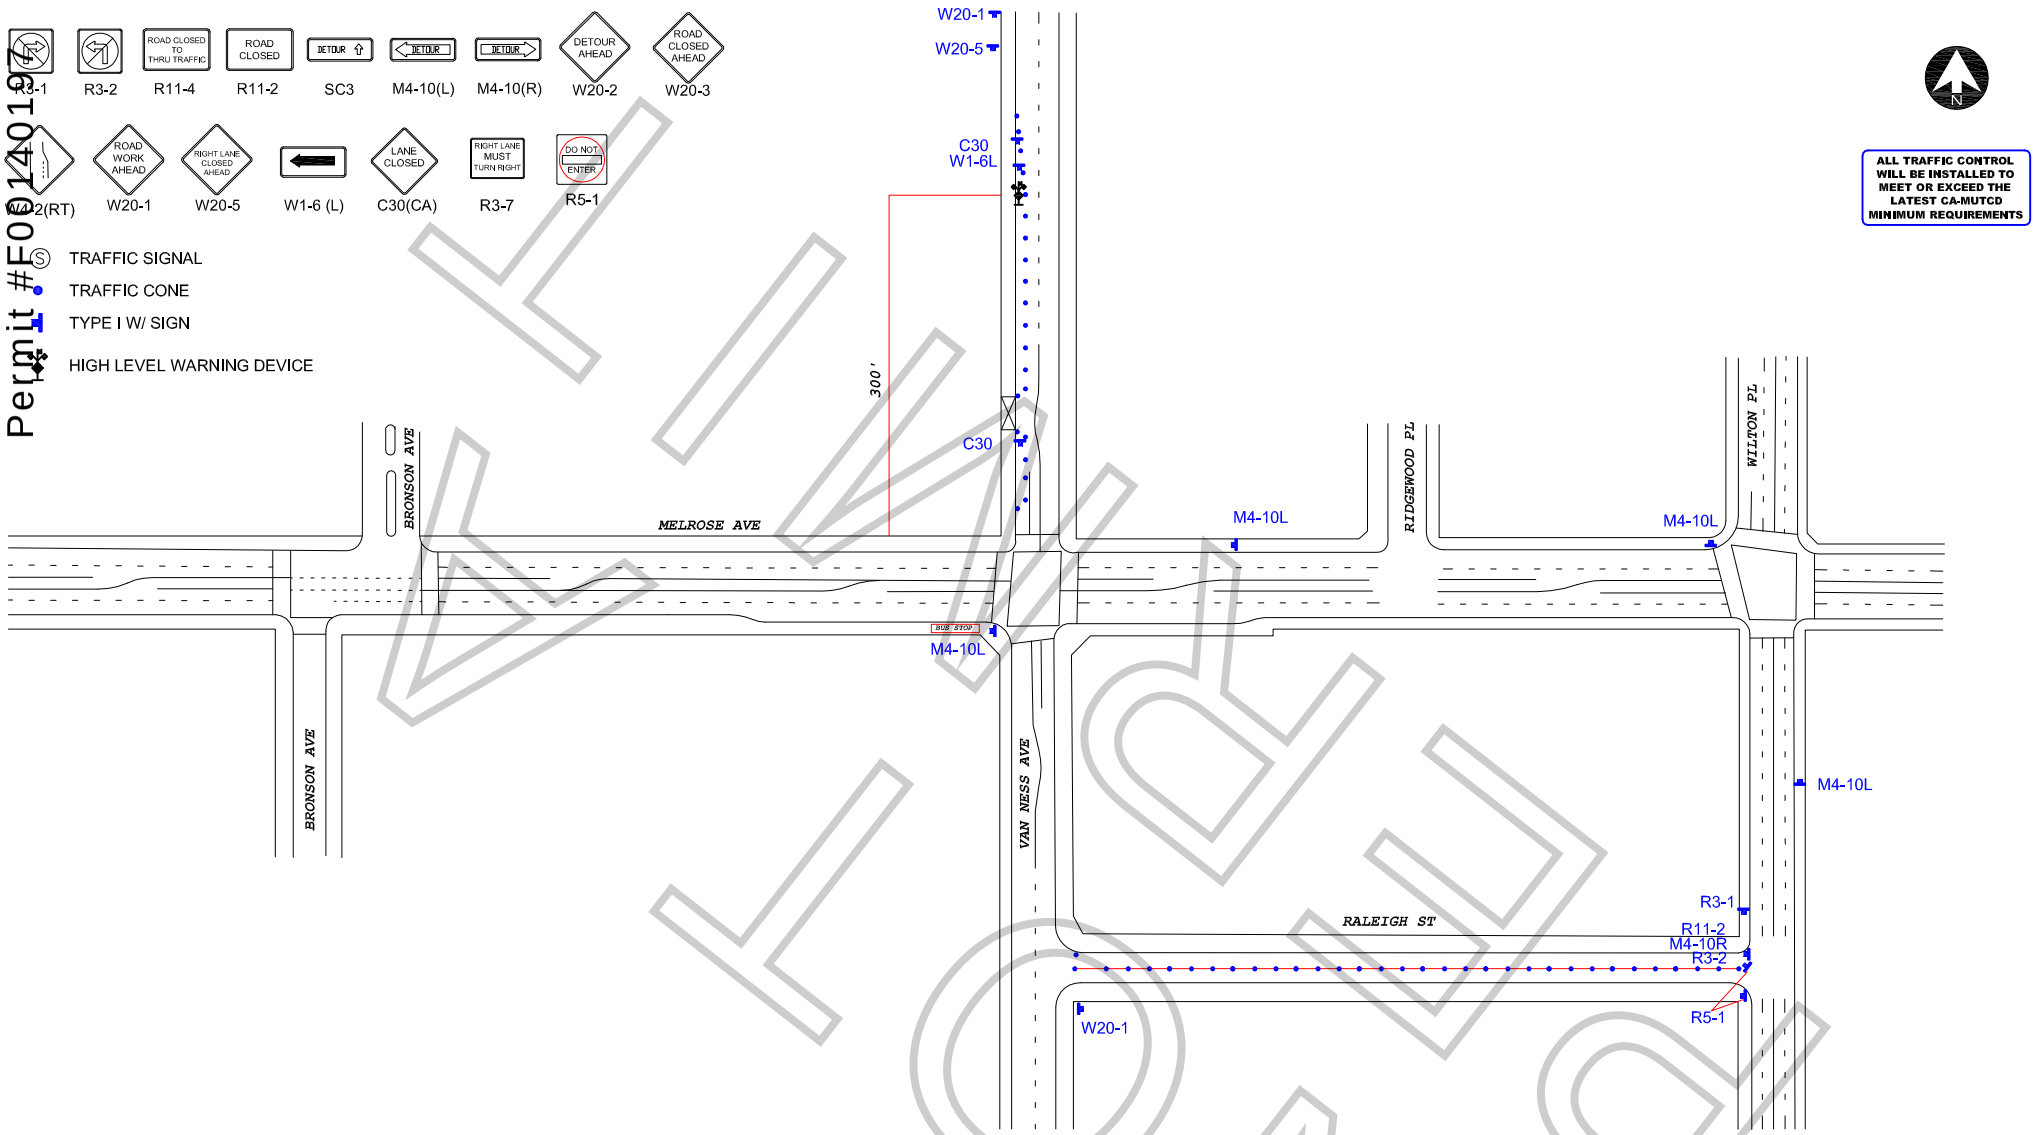

ALL TRAFFIC CONTROL WILL BE INSTALLED TO MEET OR EXCEED THE LATEST CA-MUTCD MINIMUM REQUIREMENTS

WORK ZONE TRAFFIC CONTROL PLAN
GENERAL NOTES

1. DATE/TIME: 7-24-18 FROM 07:00 HOURS TO 7-29-18 19:00 HOURS &

2. ALL SIGNING, STRIPING, AND TRAFFIC CONTROL DEVICES SHALL CONFORM TO THE (CURRENT) STATE OF CALIFORNIA DEPARTMENT OF TRANSPORTATION (CALTRANS) STANDARD PLANS AND STANDARD SPECIFICATIONS, CALIFORNIA MUTCD, AND ANY ADDENDUMS THERETO, AND AS SHOWN ON THESE PLANS, SYMBOLS AND ABBREVIATIONS USED ARE SHOWN ON CALTRANS STANDARD PLANS.
3. THERE WILL BE NO INTERFERENCE WITH TRAFFIC SIGNALS OR CROSSWALKS.
4. CONES WILL BE 28" MINIMUM HEIGHT AND HAVE REFLECTORIZED SLEEVES FOR NIGHT WORK.
5. POLICE WILL DIRECT TRAFFIC IF NECESSARY.

TCP FOR: BOSS FILM PRODUCTIONS:
"MAGNUM OPUS"

LOCATION:
W/B CLOSURE - RALEIGH ST FROM VAN NESS TO WILTON
W/S CURB - VAN NESS AVE FROM MELROSE TO 300' NORTH
LOS ANGELES, CALIFORNIA

CONTACT: RICK SCHULER
PH# 213-718-0087
STEVE MAPEL
PH# 818-261-4733

JCL TRAFFIC SERVICES
(213) 622-9775
C31-CA Lic # 805357

DATE REVISIONS

DRAFTER: MARIO MENJIVAR
SCALE: N.T.S.
FILM LA: TK

WORKING